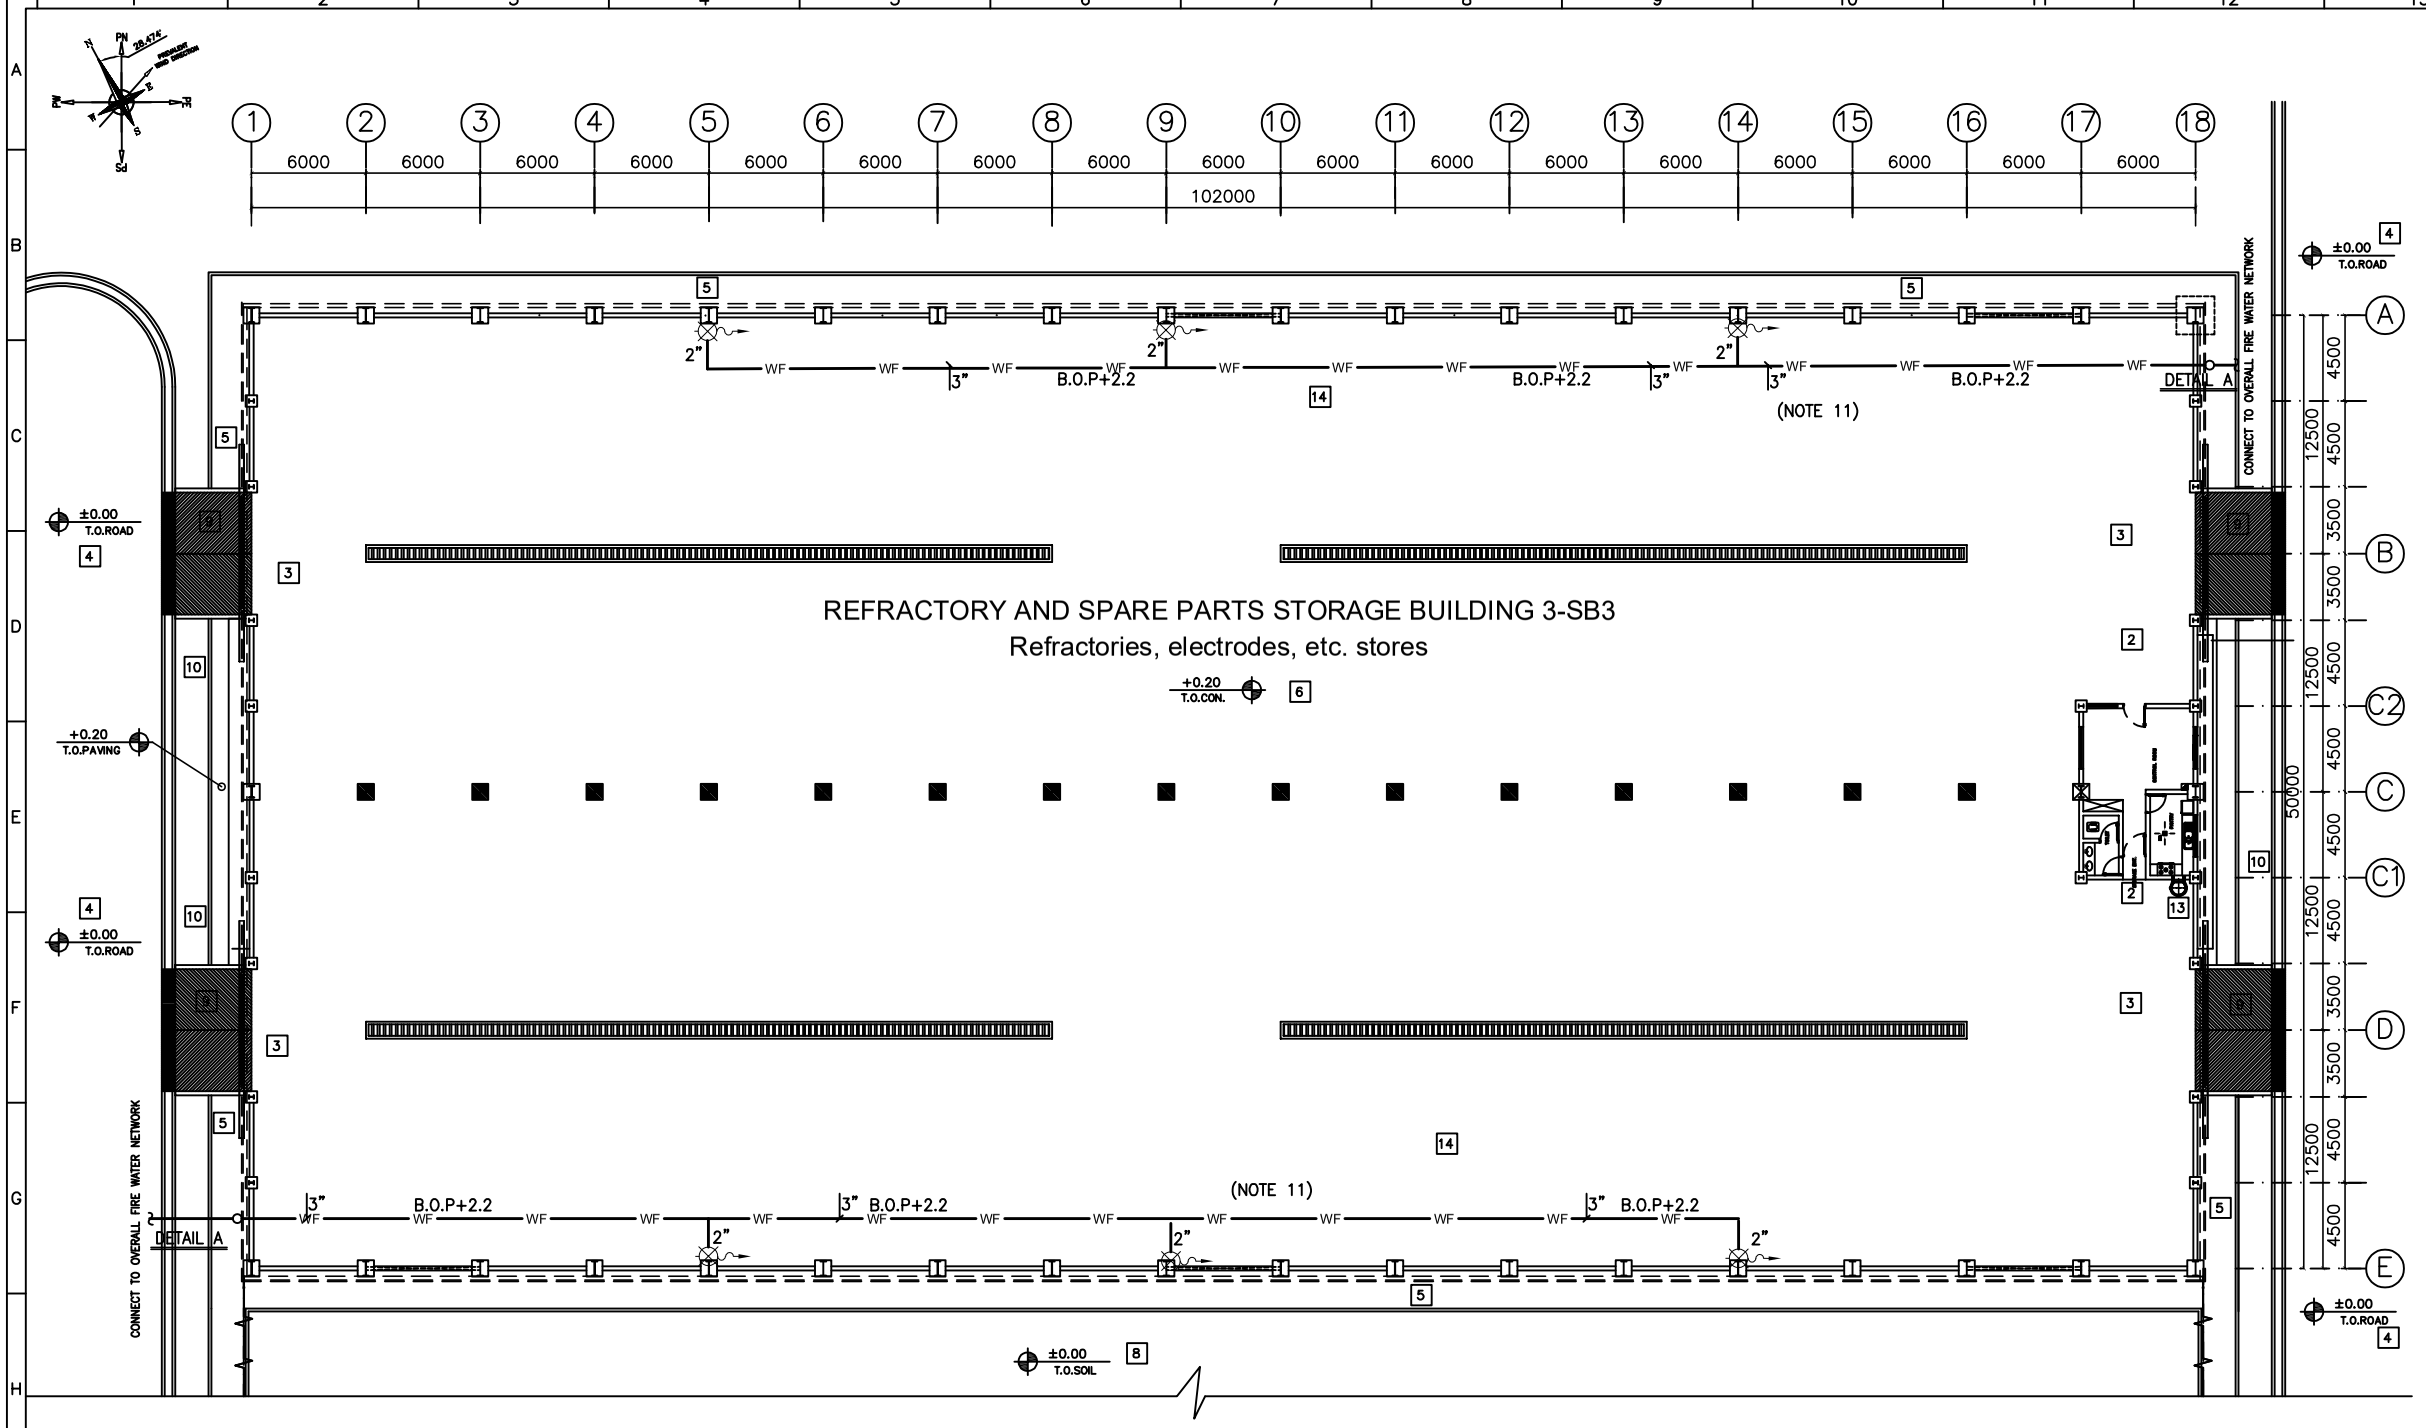

REFERENCES

DOC/DRAWING NO.

GENERAL NOTE

LEGEND & ABBREVIATION

ITEM	SYMBOL	DESCRIPTION	QTY	REMARK'S
1.		HOSE REEL	6	

LEADER SPACES

1. MAIN ENTRANE OF THE COMPLEX BUILDINGS
2. THE MAIN OFFICE BUILDING / STAFF ENTRANCE
3. THE MAIN STORAGE BUILDING / VEHICLE ENTRANCE
4. COMPLEX'S INTERNAL ROADS
5. MAIN PAVING OF COMPLEX
6. REFRACTORY AND SPARE PARTS STORAGE BUILDING 1-SB1
7. REFRACTORY AND SPARE PARTS STORAGE BUILDING 2-SB2
8. OPEN SPACE STORAGE AREA
9. RAMP AREA
10. GREEN SPACE AND FLOWERBOX AREA
11. PARKING AREA
12. TERRACE OR ROOF AREA
13. STAIRCASE AREA
14. ELEVATOR AREA
15. A.H.U. MECHANICHAL AND ELECTRICAL AREA
16. LOBBY AND CORRIDOR AREA
17. TOILET AND WASHBASIN ROOM
18. PANTRY AREA
19. OFFICE'S EXPERT ROOMS AND STAFF AREA

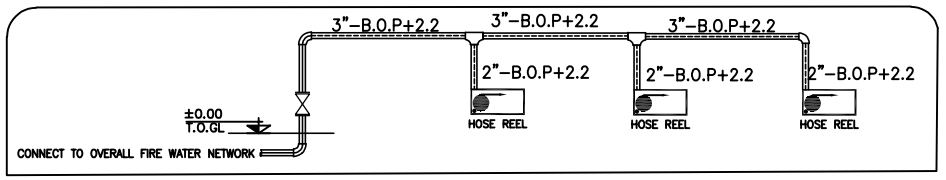

DETAIL A

Revision	Modification Contents	Date	Made by	Checked by
00	FIRST ISSUE			

Consultants:

Client:

Contractor:

Supplier:

Client Dwg. No.

Supplier Dwg. No.

Project: 3MTPY Steel Making–Endless Strip Production Plant

Supplier Rev. ##

Supplier Dwg. No. X.#X.#X.#X.#X.#X

Plant

Area

Equipment

Subgroup

	Date	Name
Made by		
Checked by		
Approved by		

Material

Mass (kg)

Security Level

Status

Drawing Name: SAFETY & FIRE FIGHTING EQUIPMENT LAYOUT FOR REFRACTORIES,CONSUMABLE AND SPARE PARTS STORAGES

Document Type: DWG

Material Code: —

Material Version

Scale: 1:200 Size: A1

Sheet: 1 No. of Sheets: 2

Contractor Dwg. No.: C.RCL0.IH.75.Z–U/LAY006

Revision: 00

The drawing(s) and the information contained herein are the property of FISTCO . And they shall not be disclosed, reproduced or used in any manner without the prior written consent of FISTCO . Offenders will be held liable for the payment of damages.