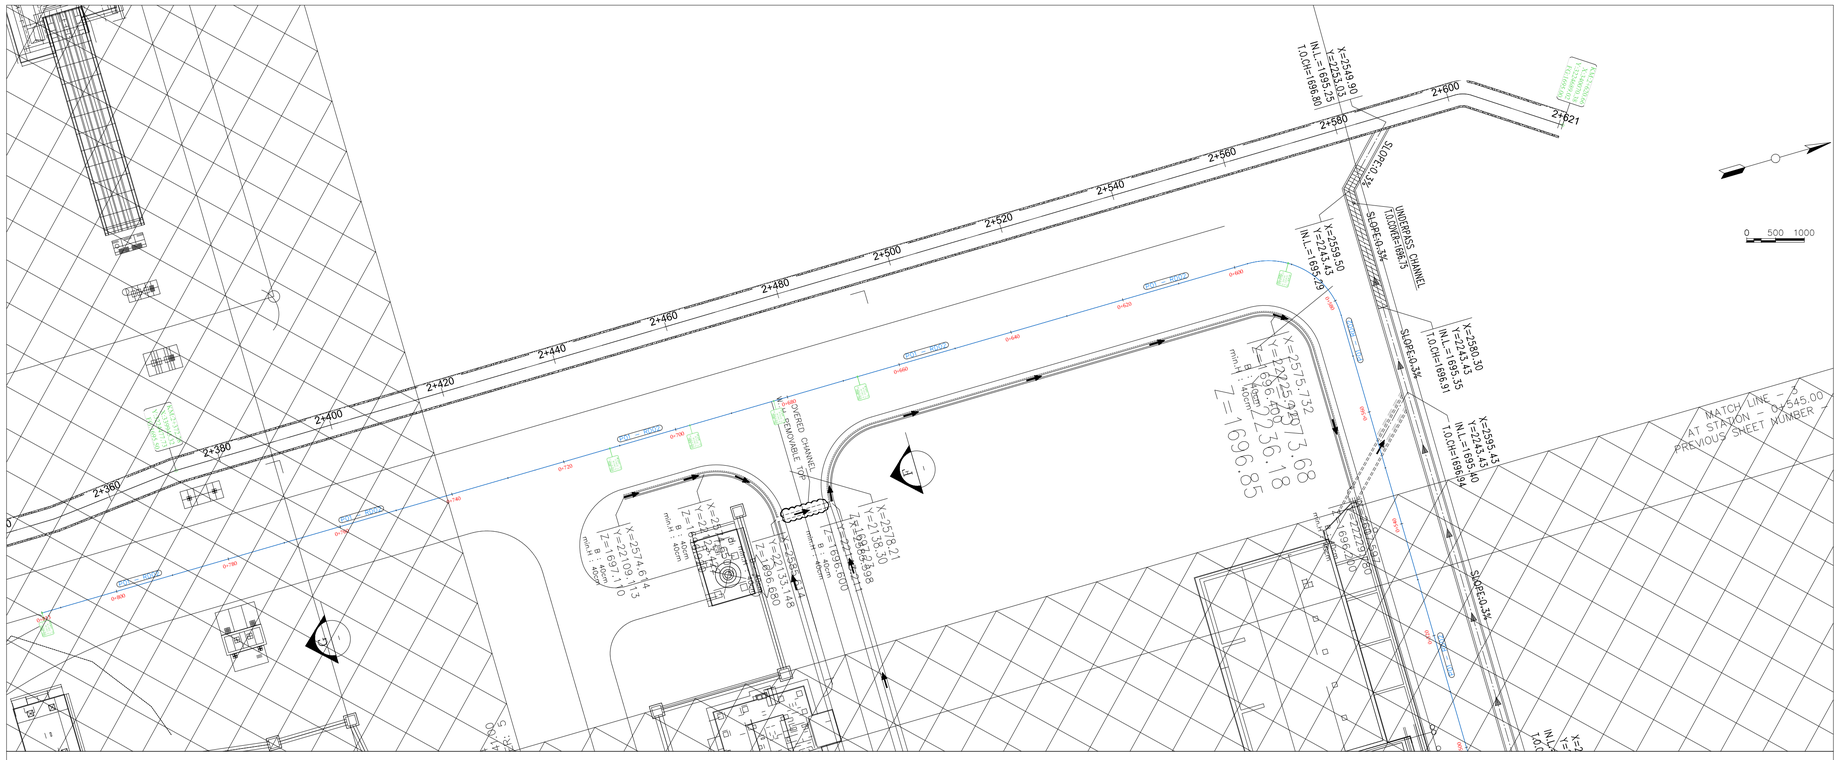

P01 – RD02 PROFILE

PART – 4

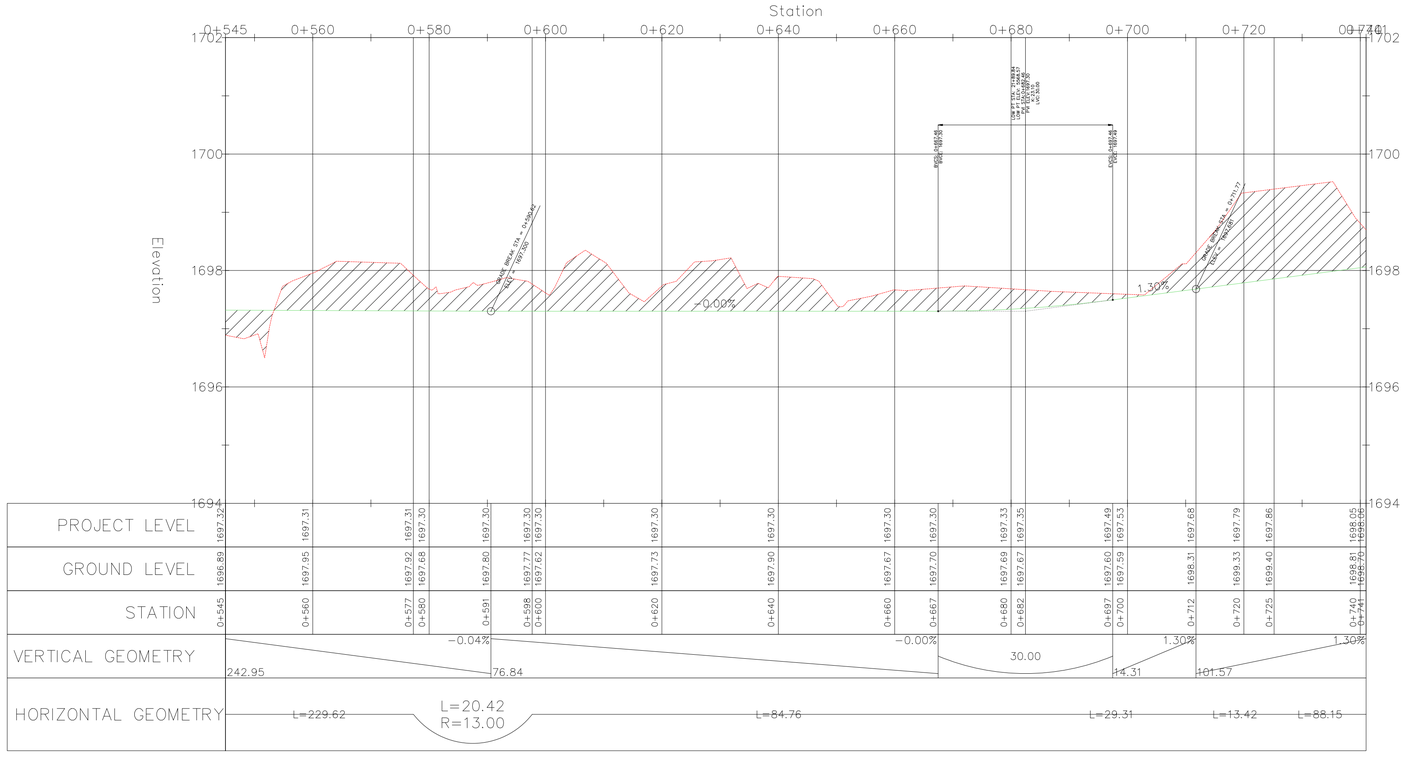

NOTES

- ALL DIMENSIONS AND ELEVATIONS ARE IN METERS.
- THE COORDINATE REFERENCE SYSTEM USED IN PLAN IS LOCAL.
- THE CONTRACTOR SHALL CHECK ALL DIMENSIONS ,CHANNEL LEVELS ,ROAD LEVELS AND GRADING LEVELS PRIOR TO EXECUTION OF ANY EARTH WORKS.
- THE CONTRACTOR SHALL TAKE INTO CONSIDERATION ALL THE NECESSARY ACTIVITIES TO BE ABLE TO DRAIN ALL THE SURFACE WATER BASED ON LEVELING DOCUMENTS.
- ROAD GEOMETRY DESIGN AND SITE PLAN IS IN ACCORDANCE WITH THE LATEST REVISION OF ARCHITECTURAL LAYOUT.
- IN ORDER TO PROVIDE CHANNEL DEPTHS, APPROPRIATE BACK FILL HEIGHT IS NEEDED ON SIDE OF ALL THE CHANNELS BANK.
- ALL THE EARTHWORKS SHALL BE DONE BASED ON " ROAD GENERAL TECHNICAL SPECIFICATION (2ND EDITION) (No.101_R2) "
- THE CONTRACTOR SHALL RECORD ALL THE SOIL LAYER HEIGHTS AND VOLUMES BASED ON VISUALCLASSIFICATION OF THE SOIL DURING EXCAVATION AT THE VERY AREA.
- CONTRACTOR HAS FULL RESPONSIBILITY IN CHECKING ALL DIMENSIONS AND QUANTITIES IN CONJUNCTION WITH OT ELECTRICAL, SANITARY AND STRUCTURAL DETAILS PRIOR TO CONSTRUCTION.
- THE SUPER ELEVATION DETAILS AND RELATED CONSTRUCTION LEVELS ARE IN ACCORDANCE WITH THE CROSS SECTION DOCUMENTS. A CORRECTION IS NEEDED ON CROSS SLOPES OF THE ROAD INTERSECTIONS AND IN THE HORIZONTAL CURVES.

LEGEND

خط زمین

جاده

KEY PLAN

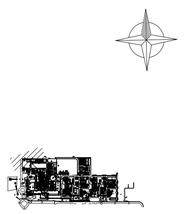

Rev.		Revisions description	Prepared	Checked	Approved
01	1404/04/18	IFC	SH.HONARVAR	A.KOSAREH	A.MMONFARED
00	1403/02/16	IFC	SH.HONARVAR	A.KOSAREH	H.R.HAMIDIAN

Golgohar Steel Project

شرکت توسعه گولر و برق گل گهر
Golgohar Development
G.I.S.D.Co

Consultant:

BARSOO برسو
CONSULTING and PROJECT MANAGEMENT
شرکت مهندسی

Job nr

Obtained from

Replaces

Golgohar Steel Project

Family code/Machine code

Weight (Kg)

J (Kgm²)

INTERNAL ROADS PACKAGE 1

ROAD PLAN & PROFILE
P01-RD02 - PART -4

Scale: AS SHOWN

Client DWG Number: –

Revision: –

Format: A1

Nr. of sheets: 01

BARSOO DWG Number: 157DCGS0015106

Revision: 01

Sheet: 01

Follow

File name: 157DCGS0015106-01.dwg

THIS PRINT AND ALL THE INFORMATION HEREON IS THE PROPERTY OF BARSOO MUST NOT BE MADE PUBLIC, COPIED OR USED IN ANY WAY DETRIMENTAL TO OUR INTEREST. IT IS LOANED SUBJECT TO RETURN ON DEMAND, UNLESS FURNISHED UNDER CONTRACT.