
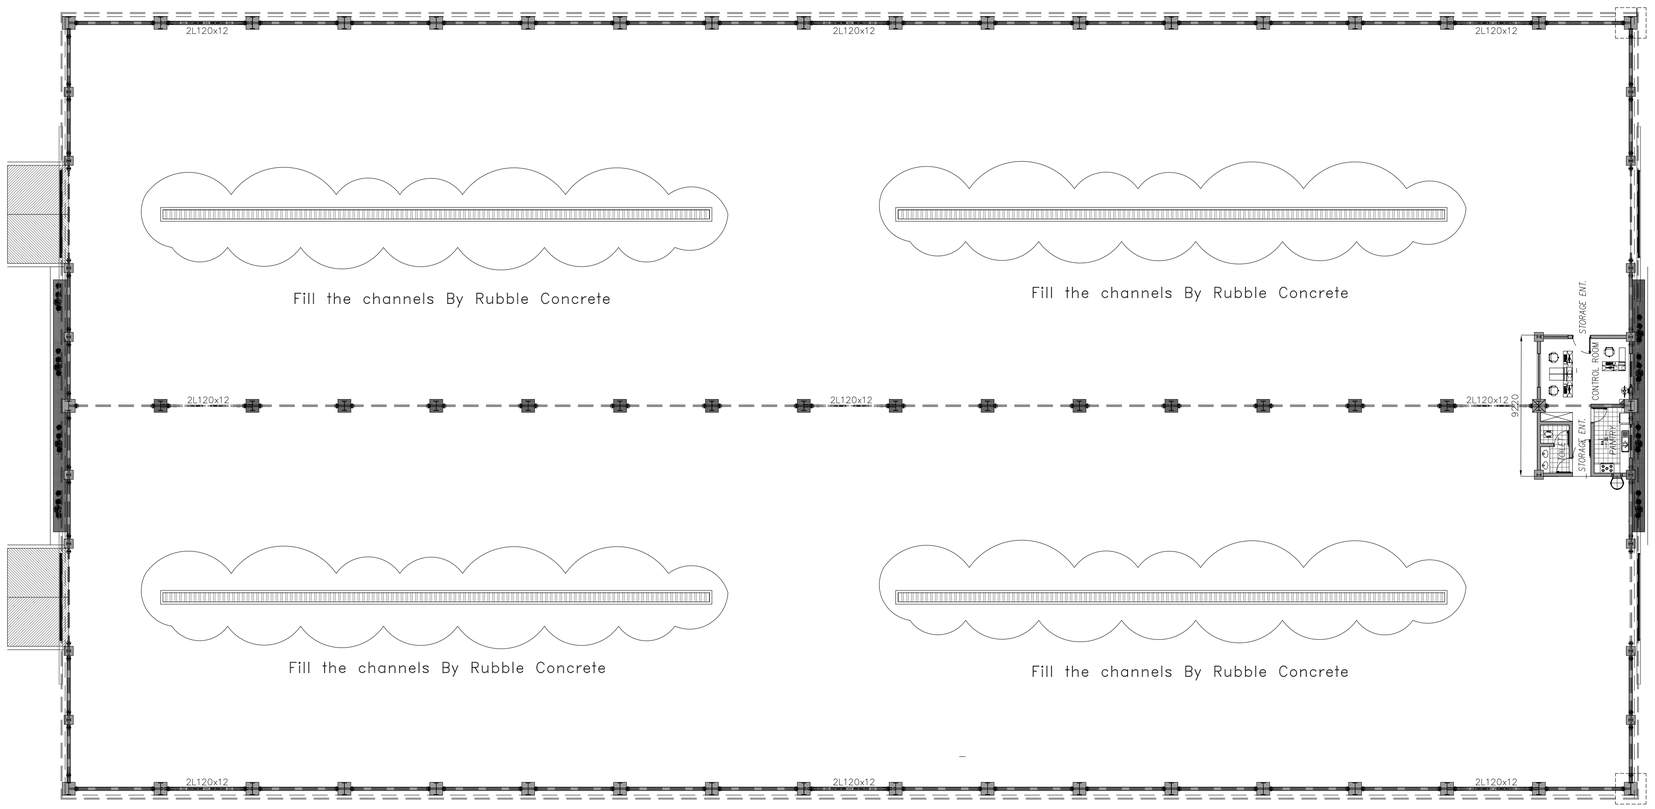


PAVING PLAN

SC.1:200

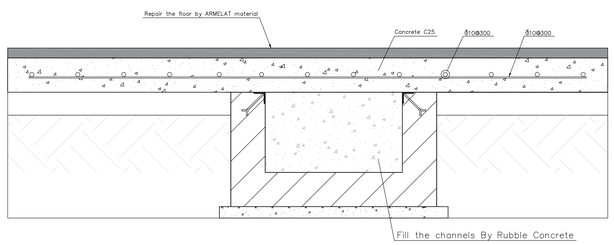

CHANNEL DETAIL

SC.1:20

REFERENCES

NOTE

Rev.	Date	Revisions description	Prepared	Checked	Approved
00	1 AUG 2026	FIRST ISSUED	J.MALEKIAN	A.KOSARIEH	A.MONFARED

Client: شرکت توسعه آهن و فولاد گل گهر Golgohar Iron & Steel Development Co. G.I.S.D.Co

Consultant:

BARSOO CONSULTING and PROJECT MANAGEMENT برسو شرکت مهندسی

Job nr

Obtained from

Replaces

Project Name: Golgohar Steel Project

Family code/Machine code

Weight (Kg)

J (Kgm²)

Title: WAREHOUSE NO.3
PAVING PLAN & DETAIL

Scale 1:1000

Client DWG Number: S-SM01-D-SMP-WAR-DWG-CV-201

Revision 00

Format A1

Nr. of sheets –

BARSOO DWG Number: 157DCSG0525201

Revision 00

Sheet _ Follow

File name: 157DCSG0525201-00.DWG

THIS PRINT AND ALL THE INFORMATION HEREON IS THE PROPERTY OF BARSOO MUST NOT BE MADE PUBLIC, COPIED OR USED IN ANY WAY DETRIMENTAL TO OUR INTEREST. IT IS LOANED SUBJECT TO RETURN ON DEMAND, UNLESS FURNISHED UNDER CONTRACT.