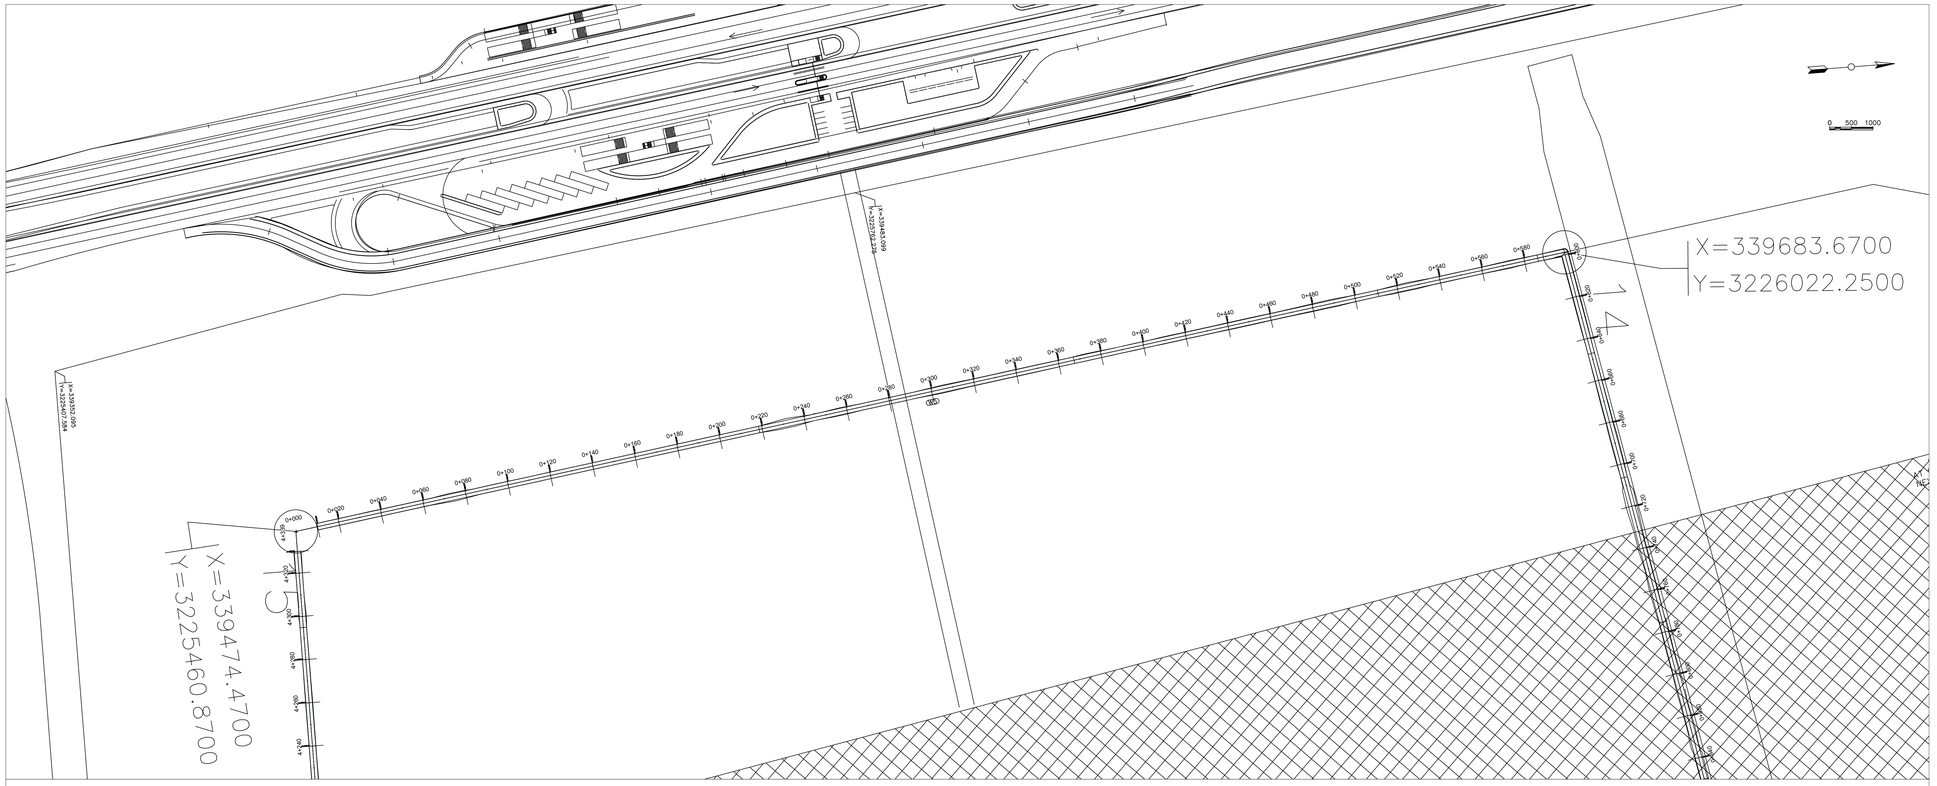

W5 PROFILE

PART – 01

Station

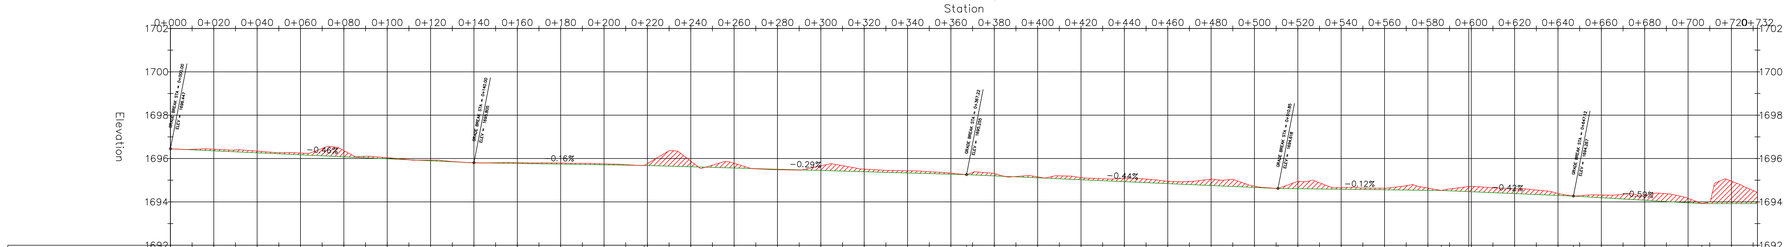

| | | |